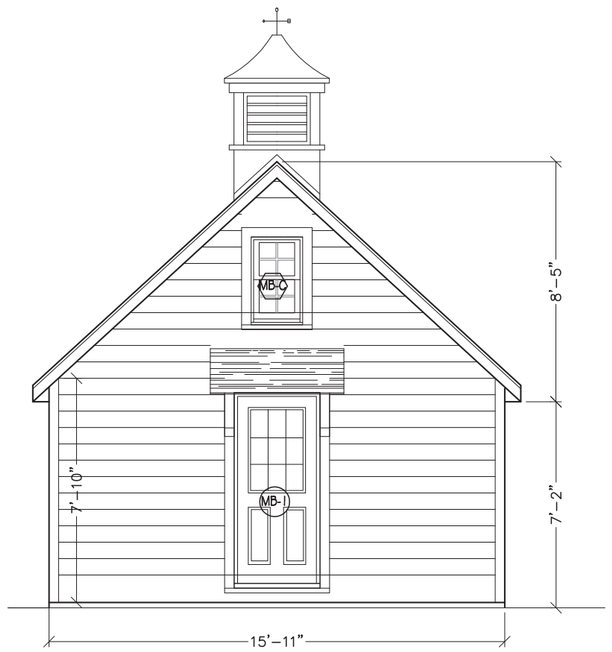

THE MEETING HOUSE FRONT ELEVATION

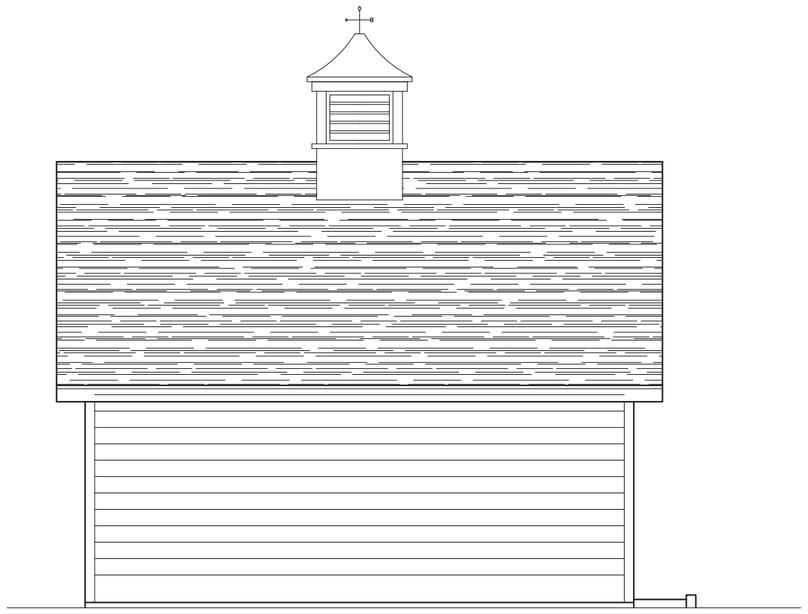

THE MEETING HOUSE LEFT ELEVATION

48'-0" LINEAL FEET RAKE TRIM
82'-0" LINEAL FEET CORNER BOARD
42'-0" LINEAL FEET FASCIA BOARD
79'-0" LINEAL FEET WINDOW CASING
604 SQ FT OF SIDING
418 SQ FT OF ROOF SHINGLE

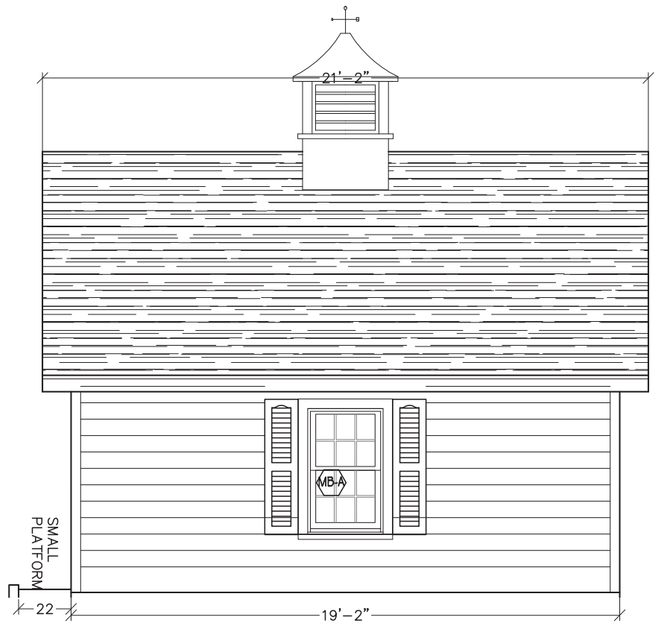

THE MEETING HOUSE RIGHT ELEVATION

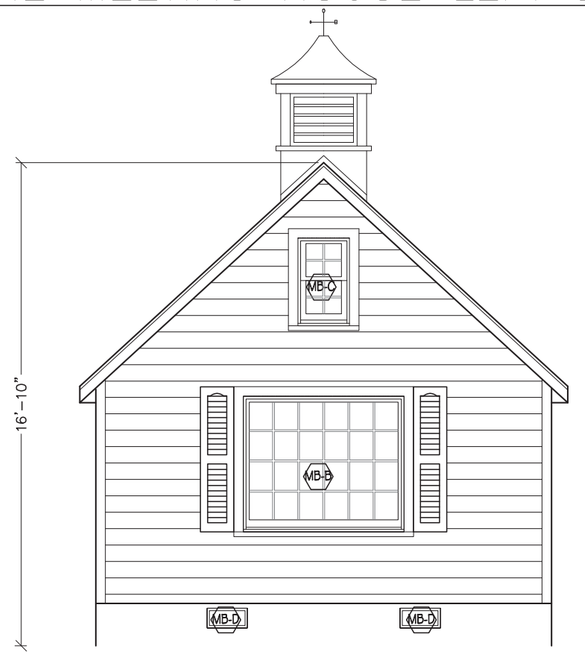

THE MEETING HOUSE REAR ELEVATION

**NOTE:
WINDOW SCHEDULE IS BASED ON SILVERLINE 3900 SERIES, VINYL WINDOW
**FIELD VERIFY WINDOW OPENING SIZE

WINDOW SCHEDULE FOR MEETING							
LABEL	SIZE	QUANTITY	R.O.	TYPE	REMARK	U-VALUE	SHGC
MB-A	2/8 X 4/6	1	32 ¼ X 54 ½	DOUBLE HUNG			
MB-B	5/0 X 4/4	1	61 ¼ X 52 ½	PICTURE			
MB-C	1/8 X 3/0	1	20 ¼ X 36 ½	DOUBLE HUNG	ATTIC		
MB-D	APPROX. 24 X 10	2	CRAWL SPACE VENT				

**NOTE:
DOOR SCHEDULE IS BASED ON THERMA-TRU DOORS, SMOOTH STAR SERIES
**FIELD VERIFY DOOR OPENING SIZE

WINDOW SCHEDULE FOR MEETING						
LABEL	SIZE	QUANTITY	TYPE	REMARK	U-VALUE	SHGC
MB-1	2668	1	9-LITE DOOR, S262	MAIN LEVEL		

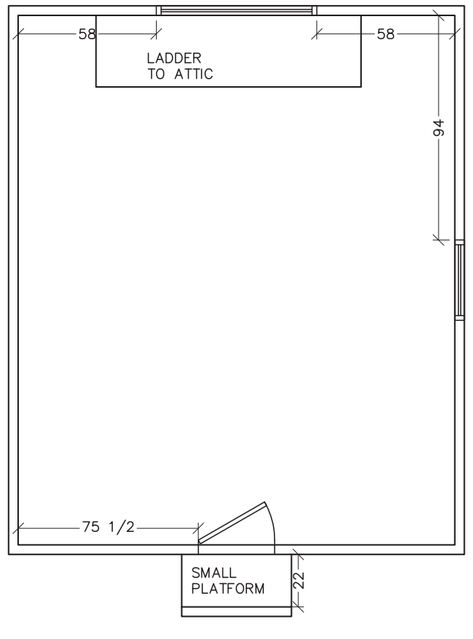

THE MEETING/BOAT HOUSE

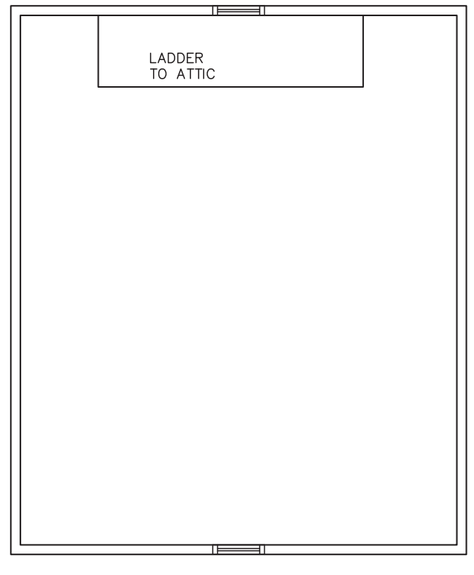

THE MEETING/BOAT HOUSE - ATTIC

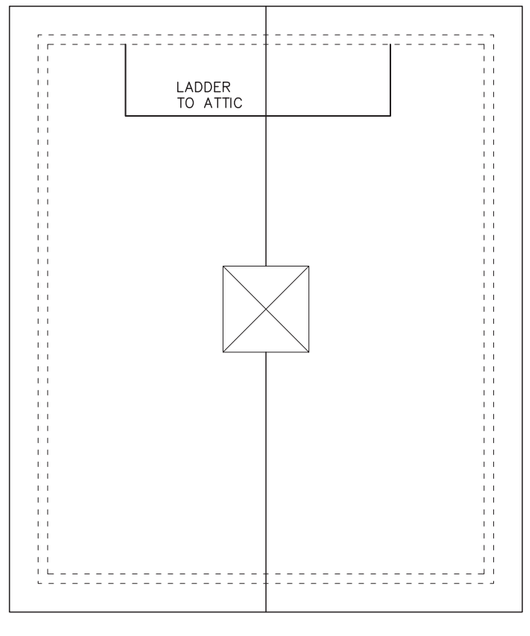

THE MEETING/BOAT HOUSE - ROOF

NO.	REVISIONS

CONCORD LUMBER CORPORATION
LITTLETON LUMBER
ARCHITECTURE DEPARTMENT
P.O. BOX 1586 • 2 OMEGA WAY • LITTLETON, MA. 01460
Tel: 978• 486• 0761 FAX: 978• 486• 0762

STAMP:

HISTORIC MILLSTREAM
99 MILL ROAD, CHELMSFORD, MA

THE MEETING HOUSE ELEVATIONS
FLOOR PLANS

DRAWN :	CHECKED :
PJB	JEG

DATE : 10-23-15
SCALE : 1/4" = 1'-0"
JOB NO. : 1504-12
CONSTRUCTION DRAWING

A-12